





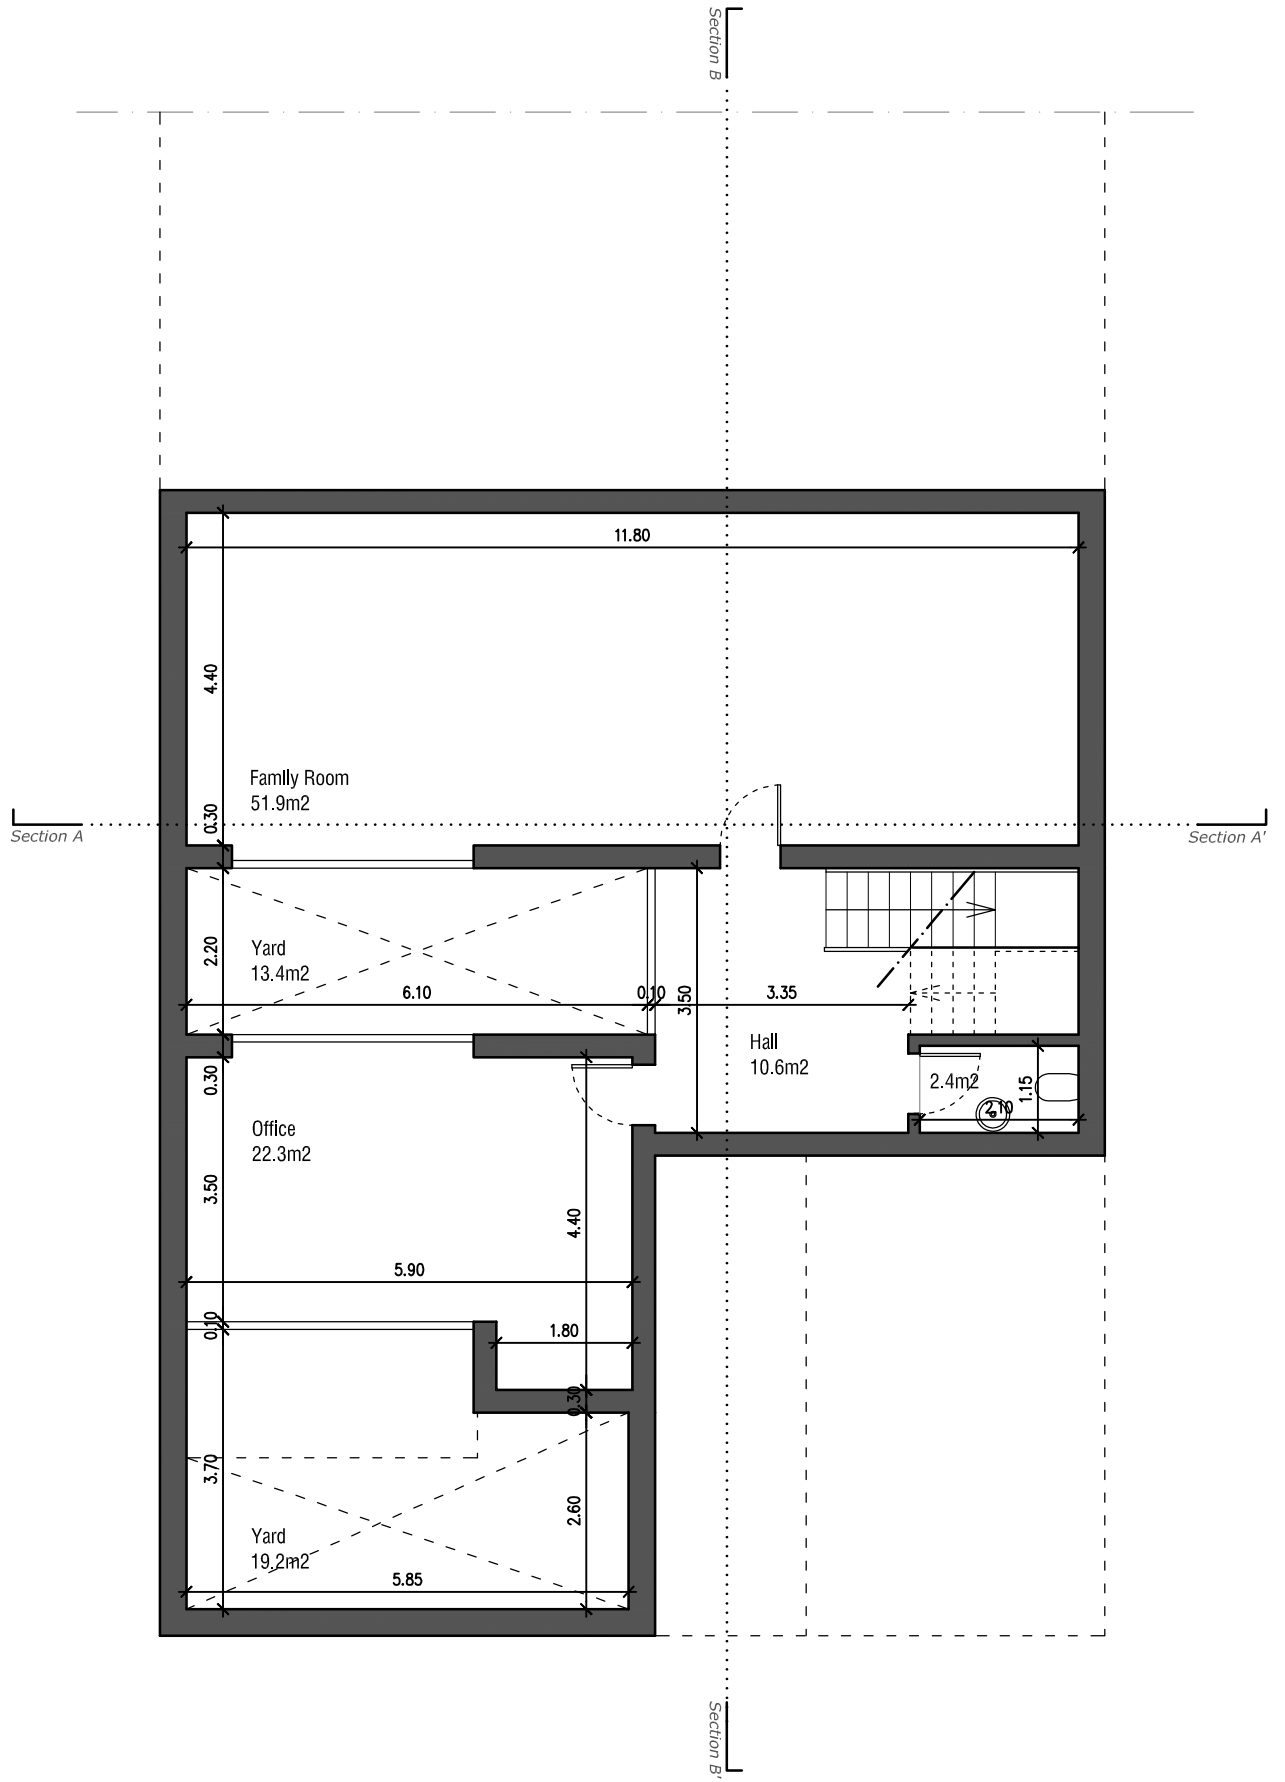


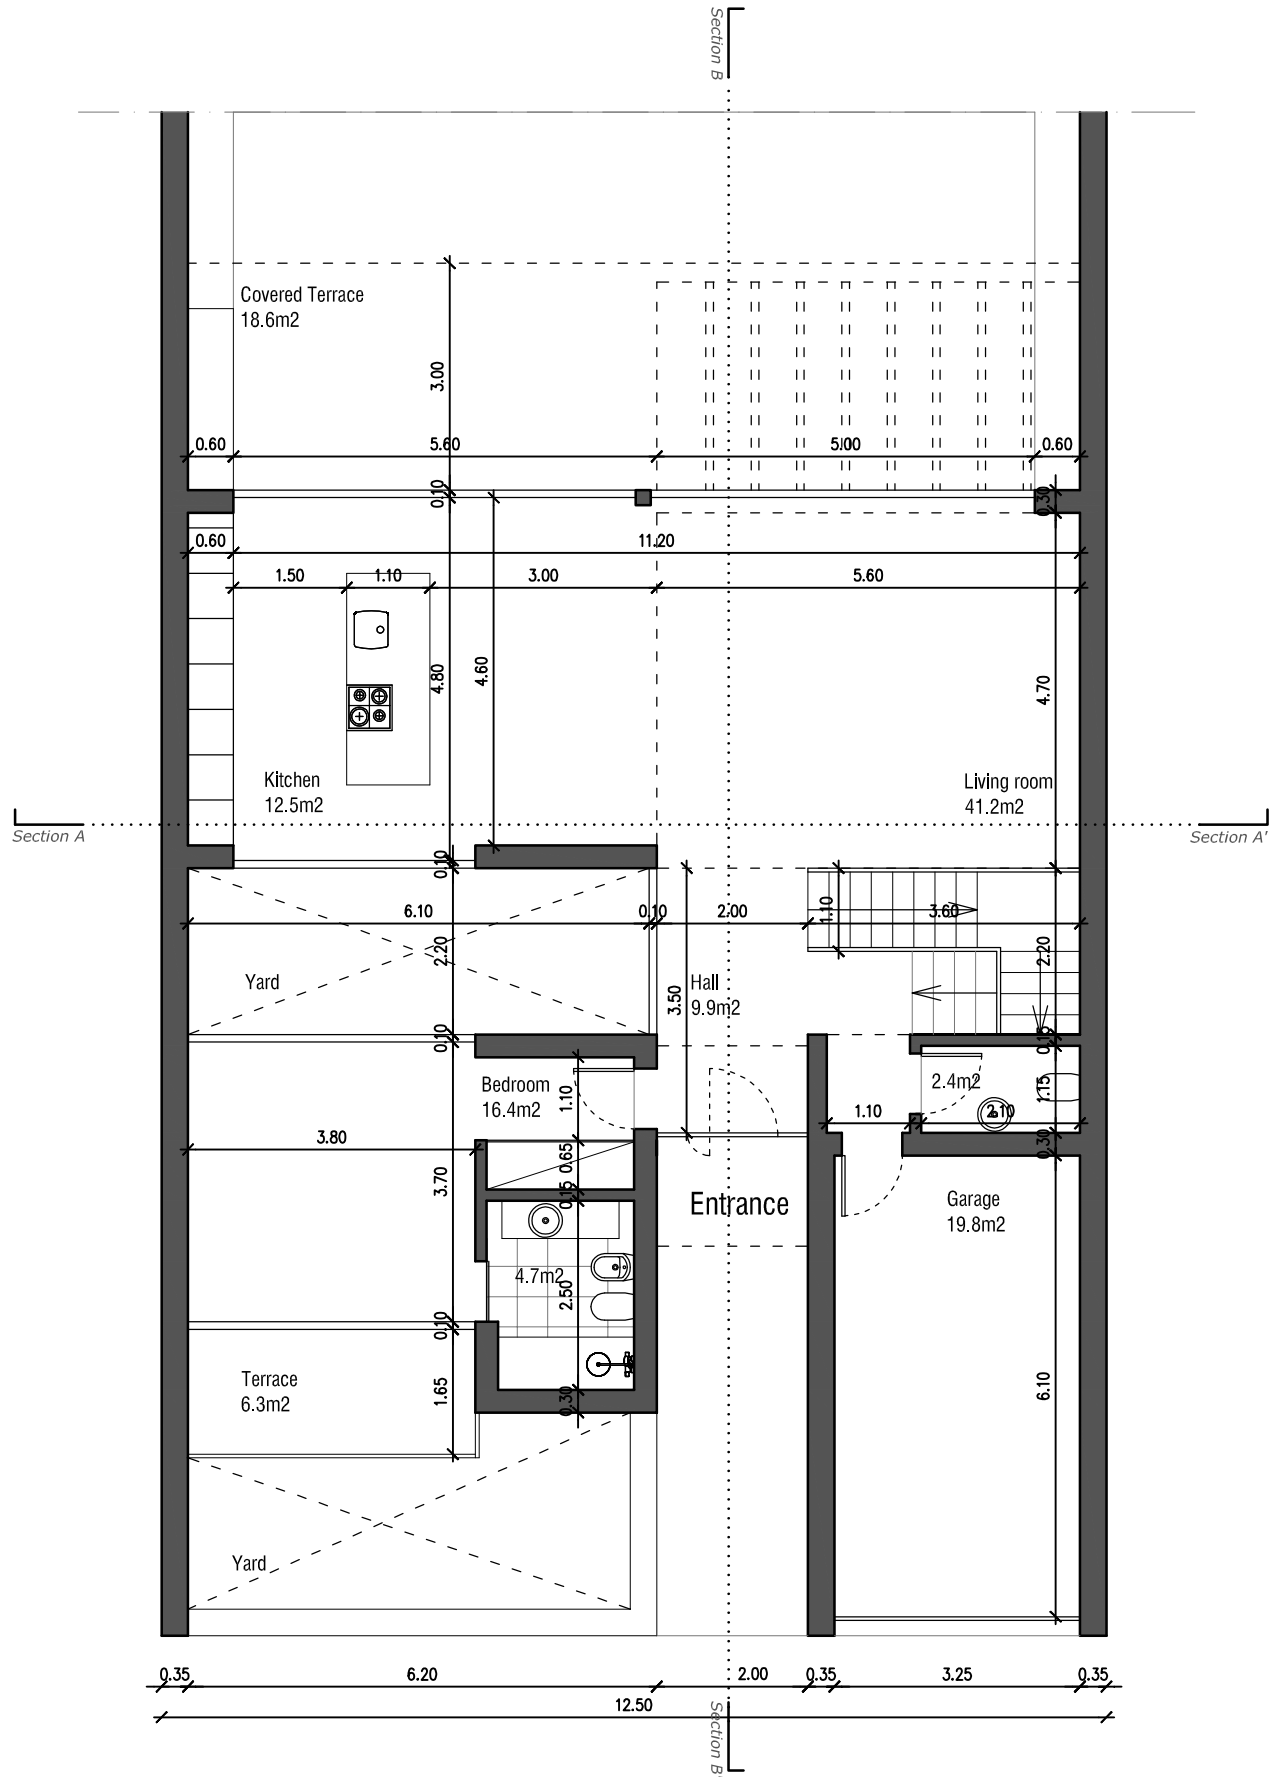

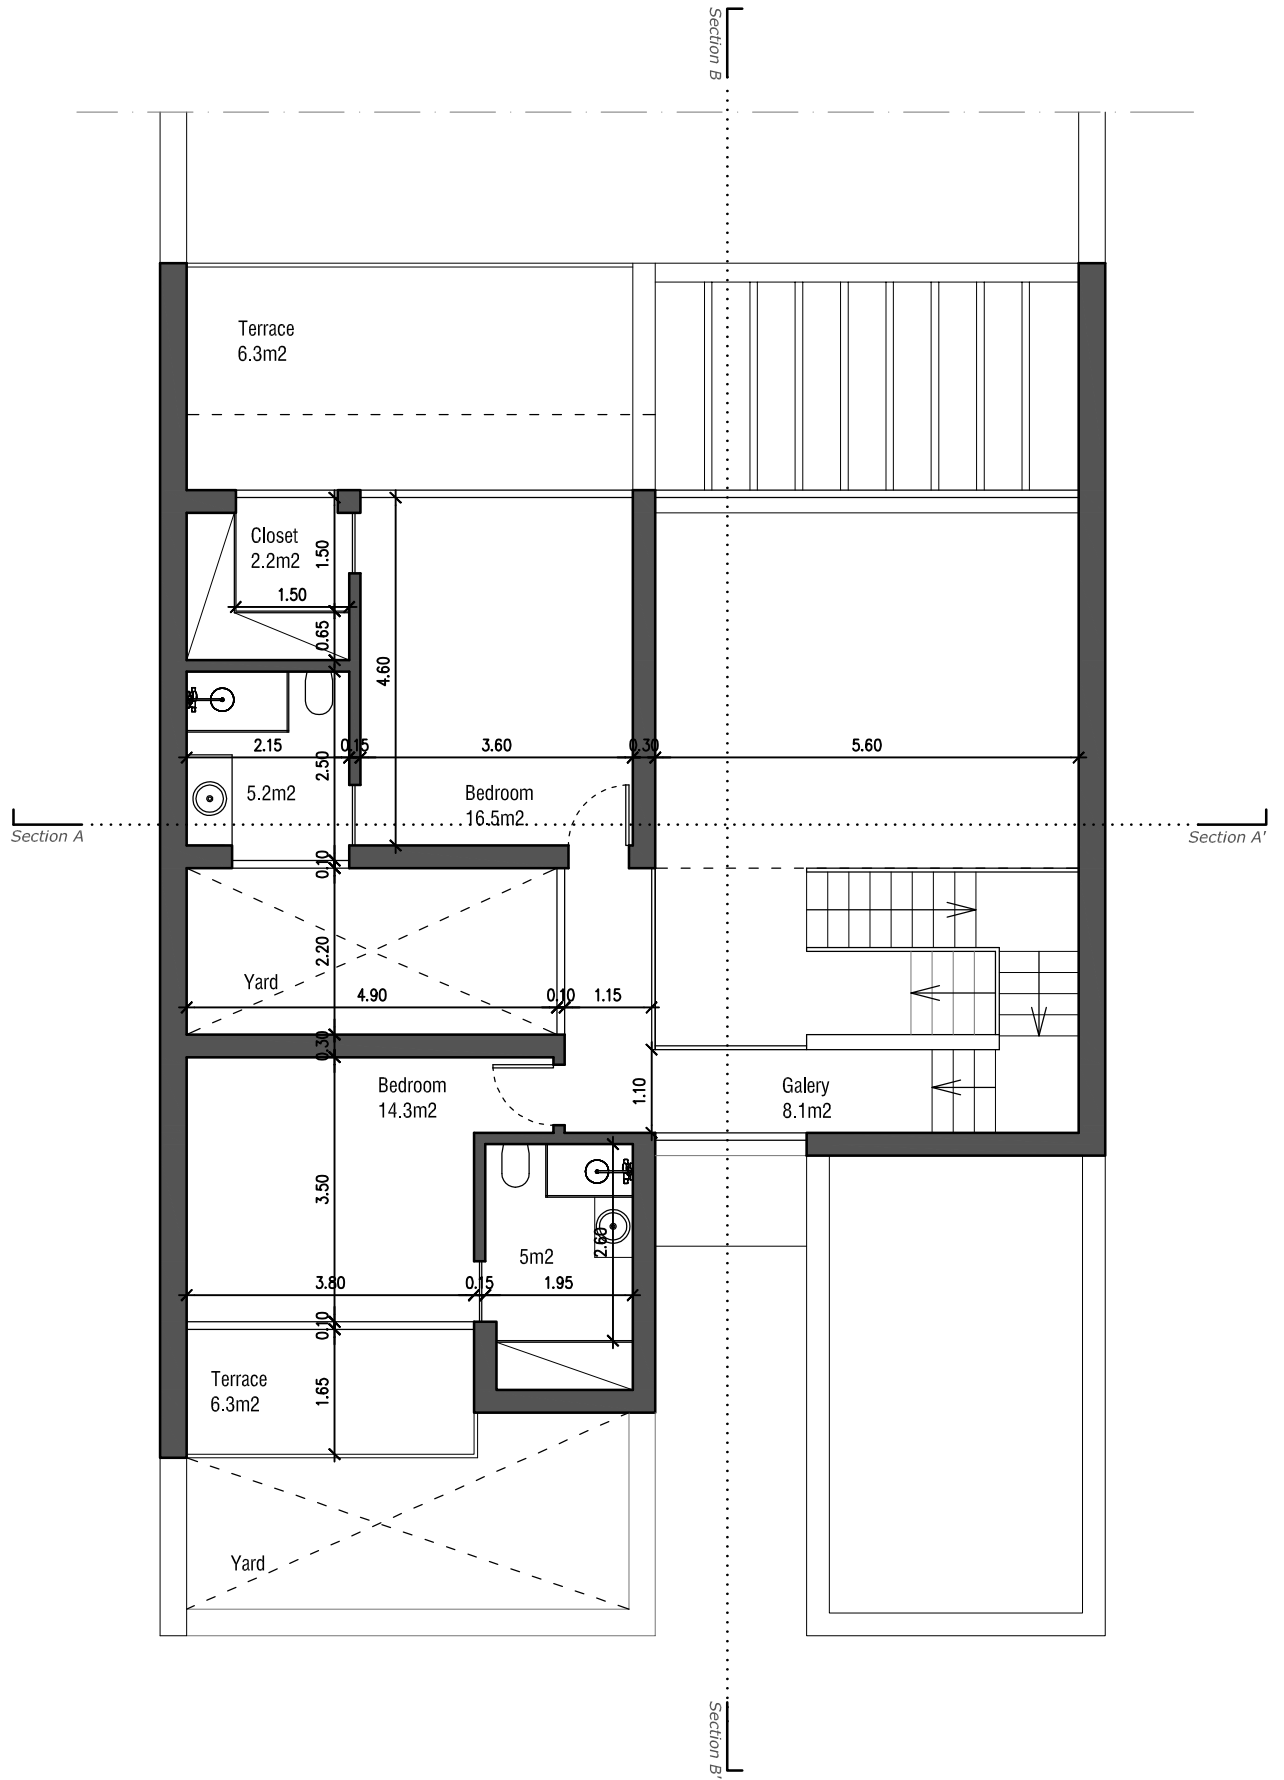


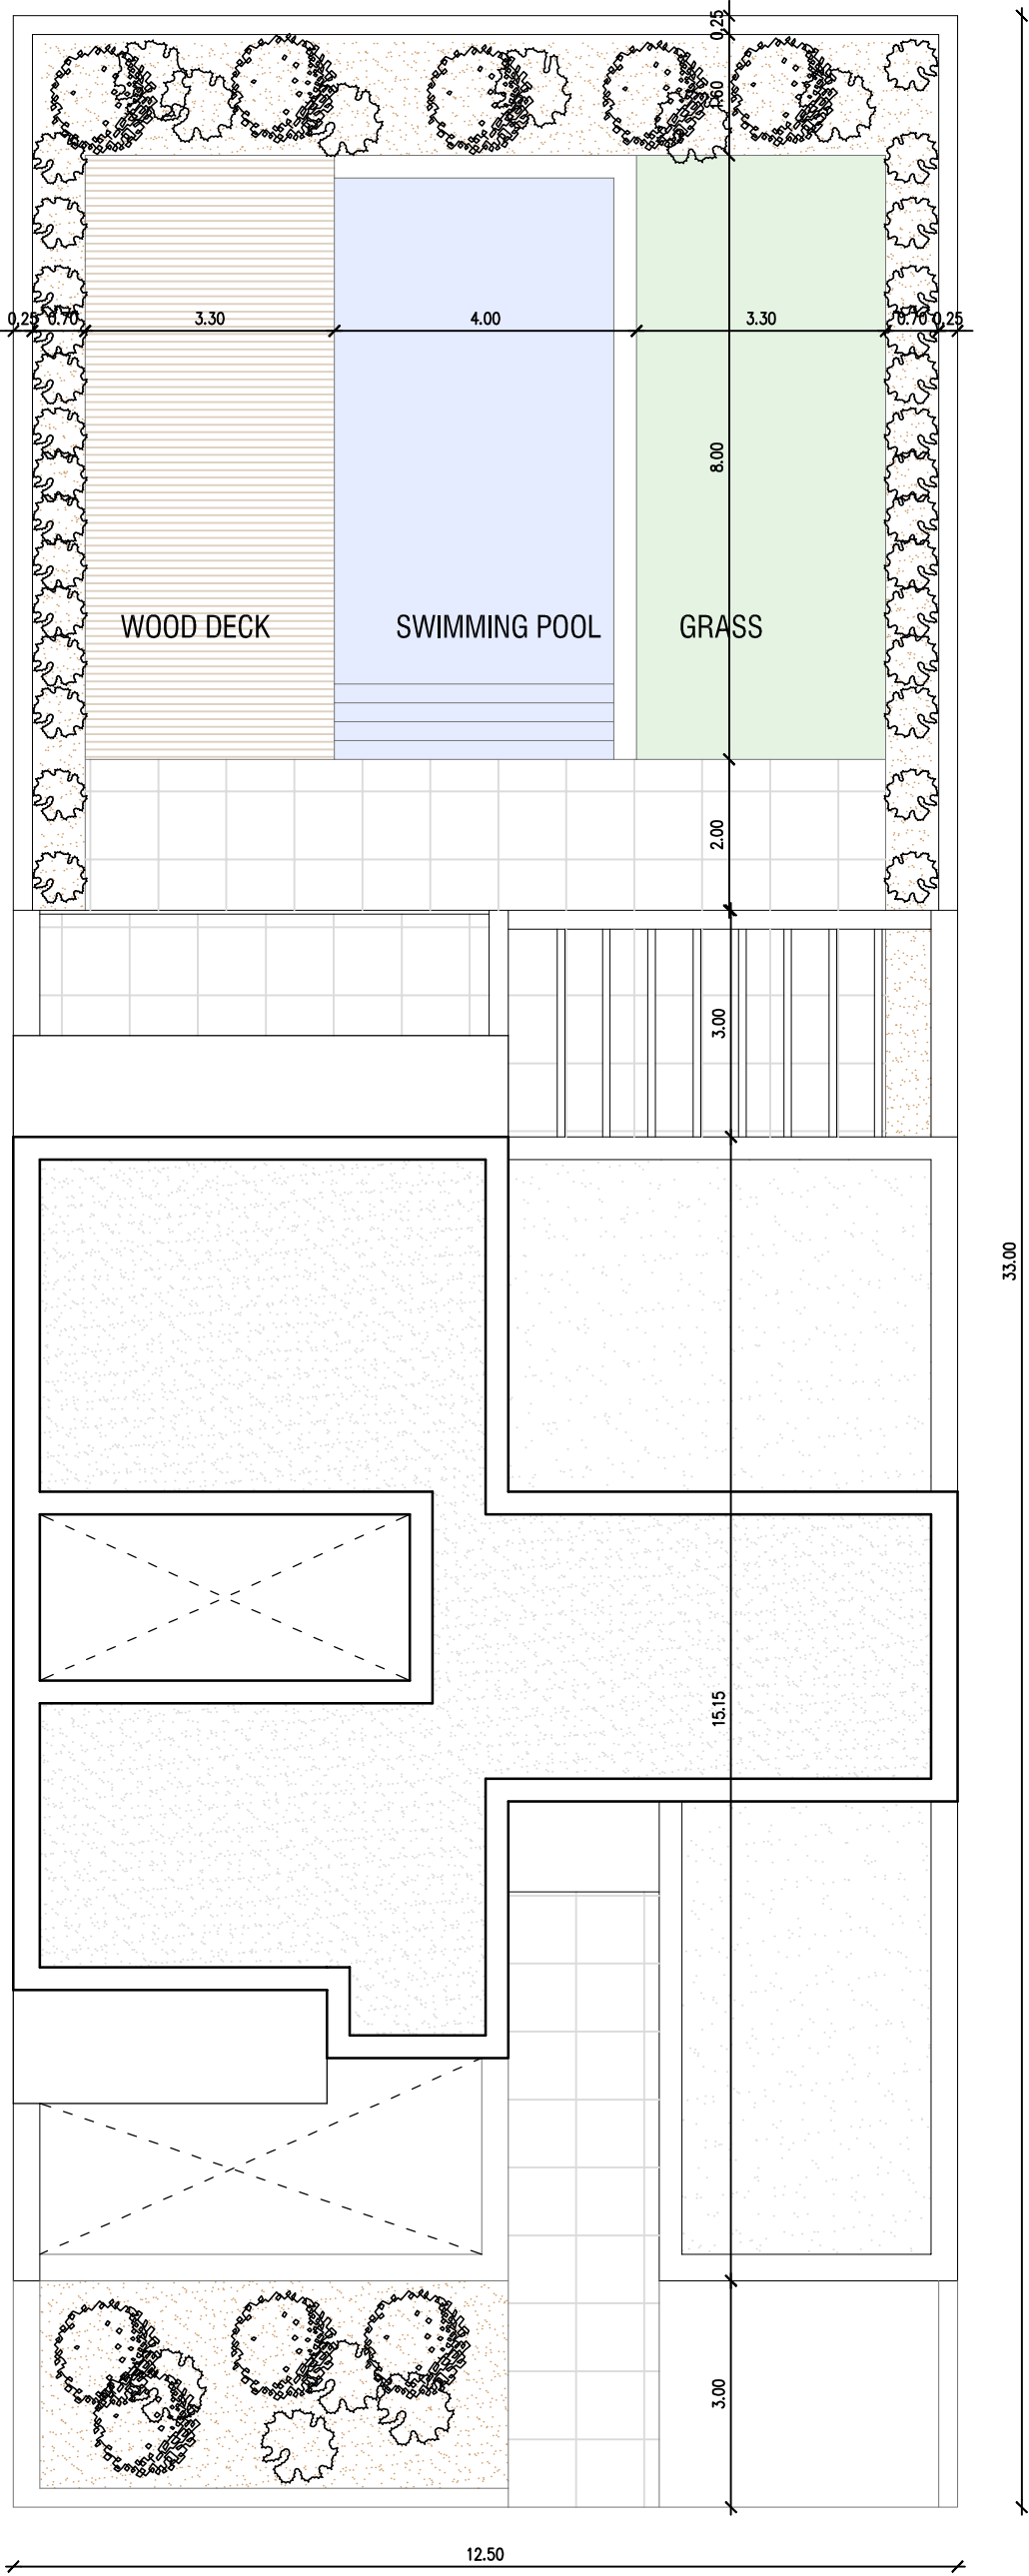


SECTION AA'

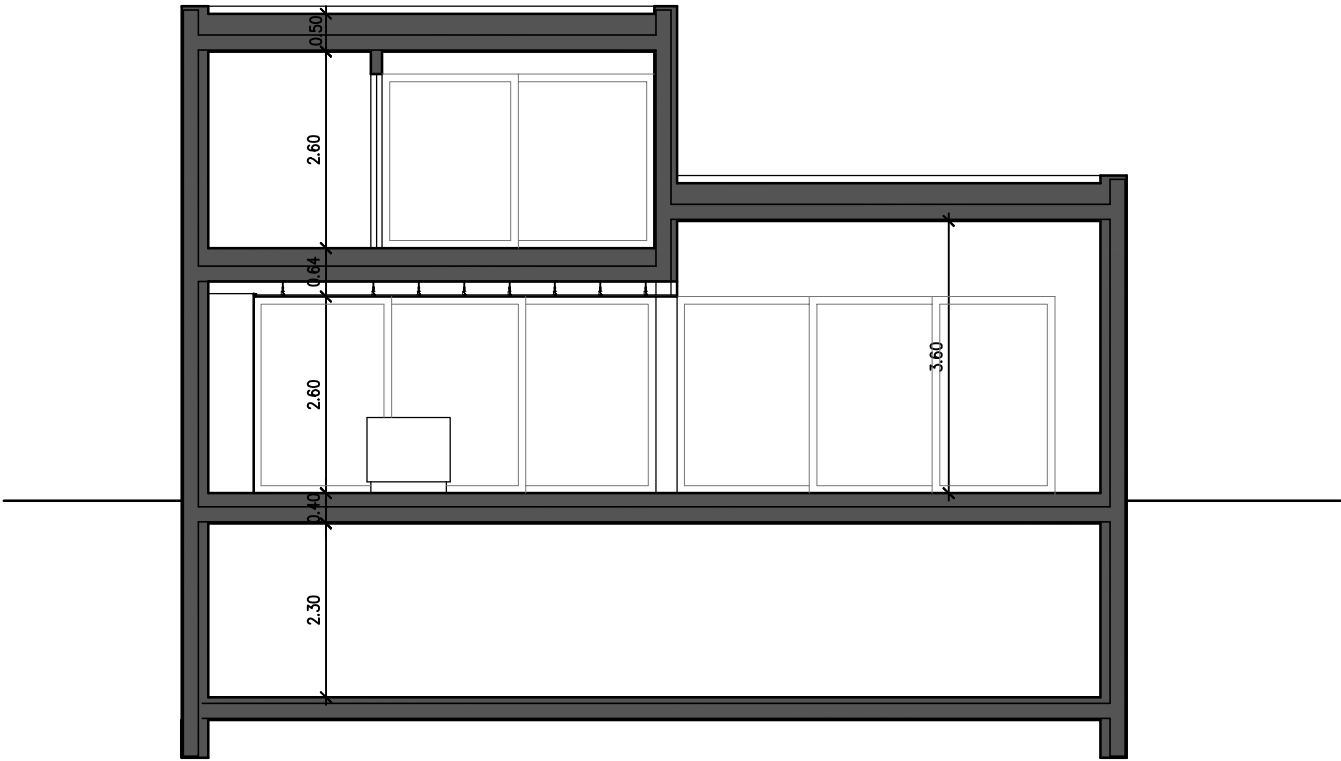

SECTION BB'

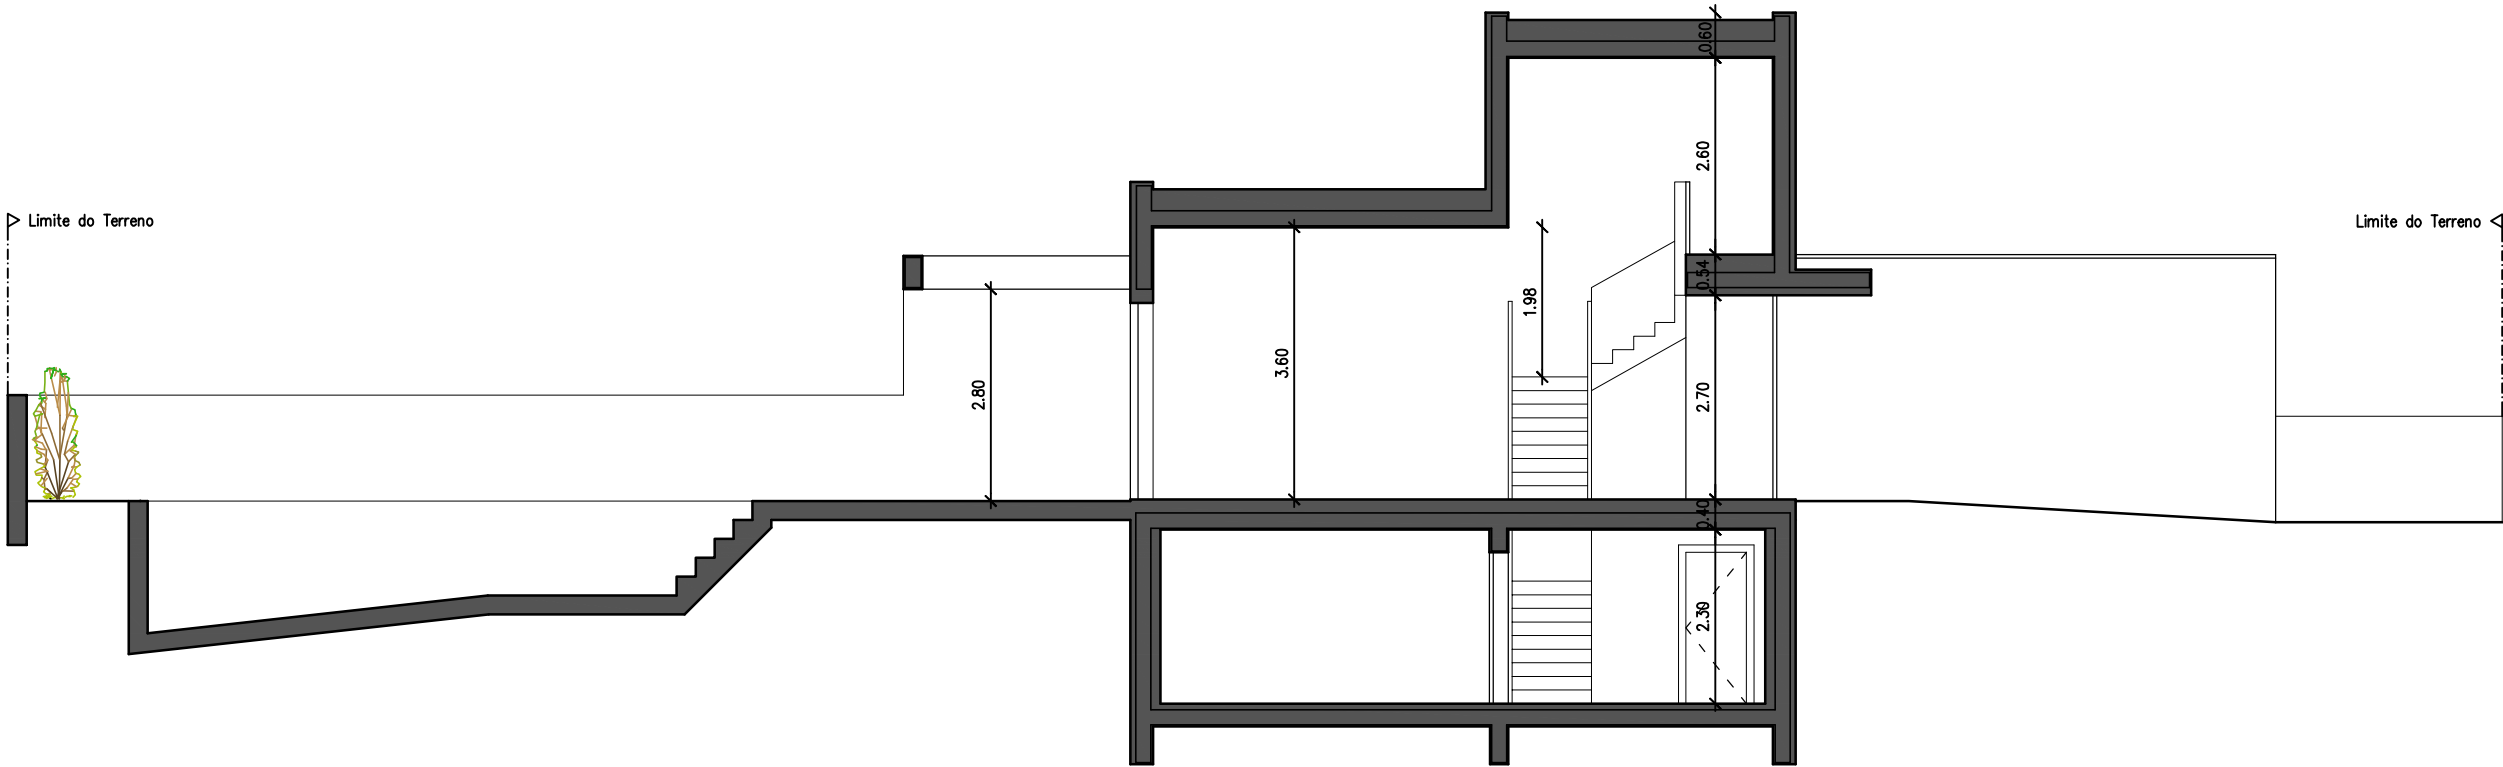

MAIN ELEVATION

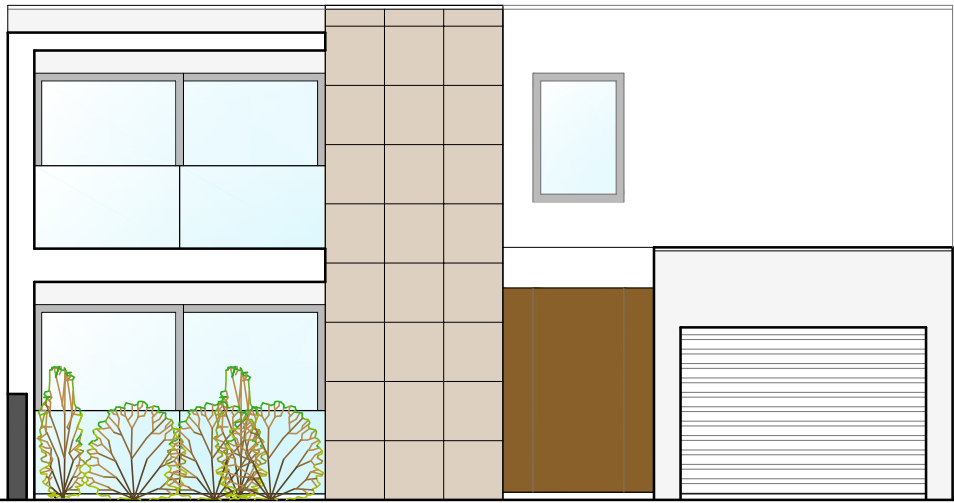

BACK ELEVATION

